GPX BUILDERS SERIES
90 MINUTE *TEMPERATURE RISE* DOORS

GPX BUILDERS SERIES *TEMPERATURE RISE* SINGLE DOOR WITH **SUPERLITE II-XL 90**

STANDARD

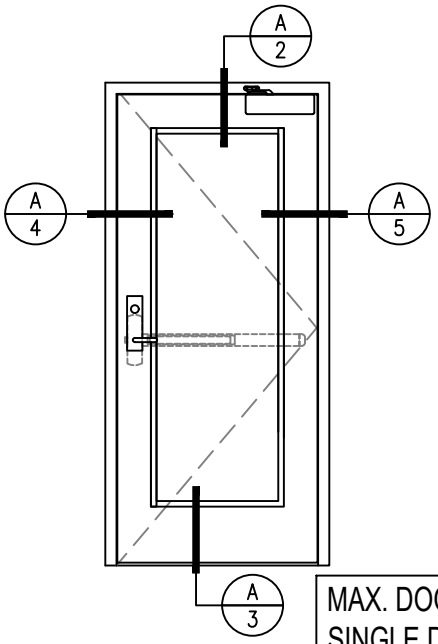

NARROW STYLE

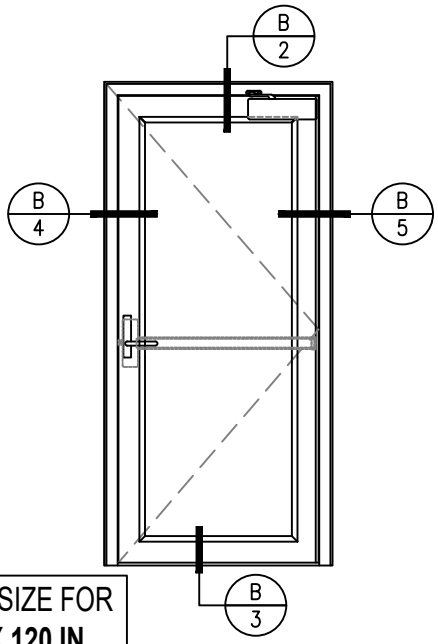

MAX. DOOR OPENING SIZE FOR SINGLE DOOR: **54 IN. X 120 IN.**

GPX BUILDERS SERIES *TEMPERATURE RISE* PAIR DOOR WITH **SUPERLITE II-XL 90**

STANDARD

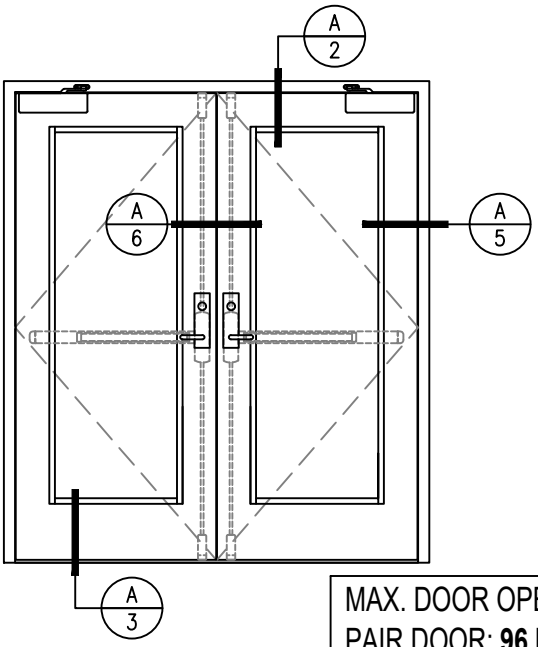

NARROW STYLE

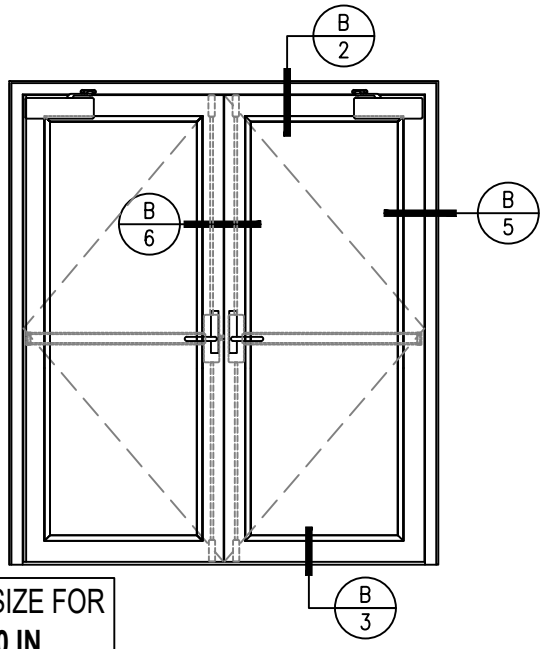

MAX. DOOR OPENING SIZE FOR PAIR DOOR: **96 IN. X 120 IN.**

GPX BUILDERS SERIES
90 MINUTE *TEMPERATURE RISE* DOORS

GPX BUILDERS SERIES STANDARD

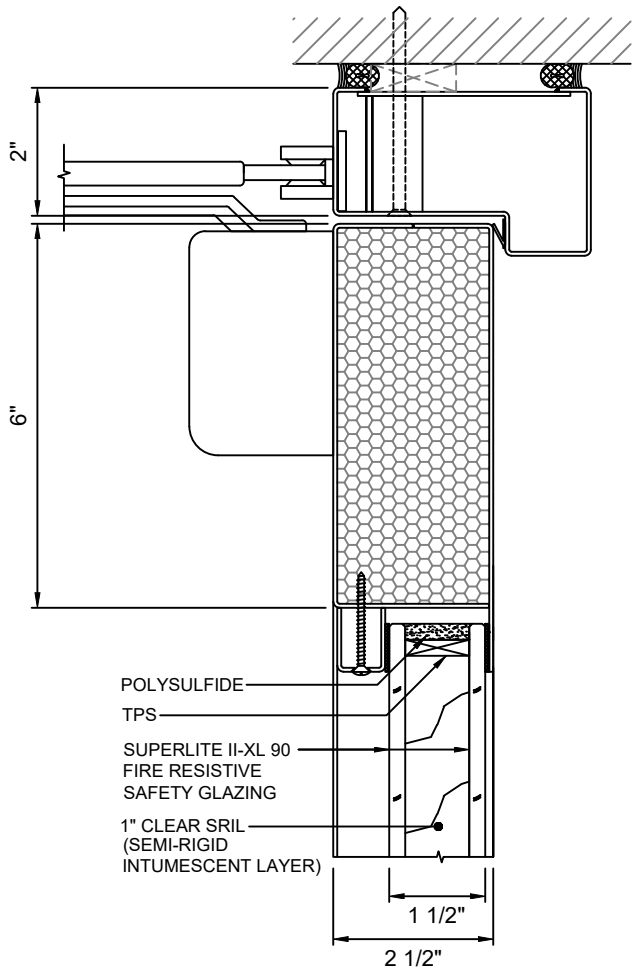

A/2 DOOR TOP RAIL - STANDARD
WITH **SUPERLITE II-XL 90**

GPX BUILDERS SERIES NARROW STYLE

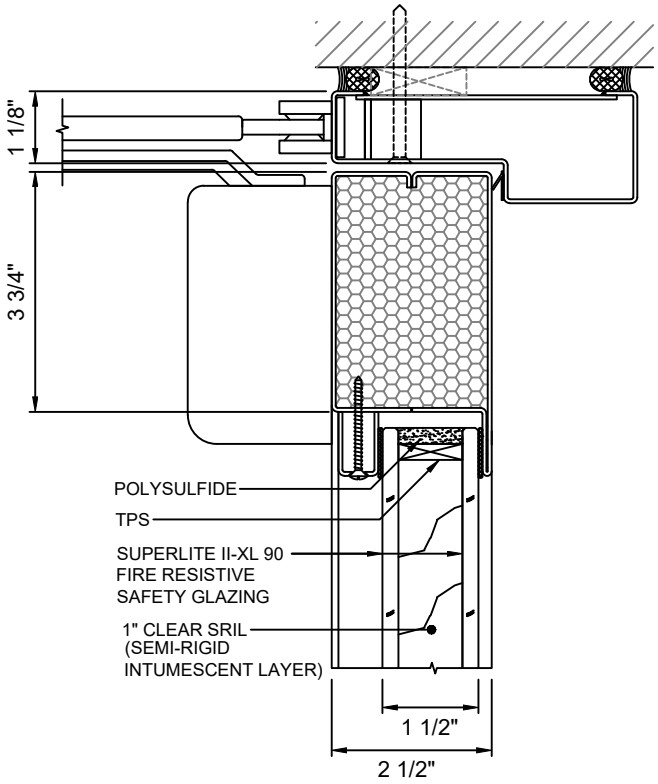

B/2 DOOR TOP RAIL - NARROW STYLE
WITH **SUPERLITE II-XL 90**

GPX BUILDERS SERIES
90 MINUTE *TEMPERATURE RISE* DOORS

GPX BUILDERS SERIES STANDARD
WITH & WITHOUT THRESHOLD

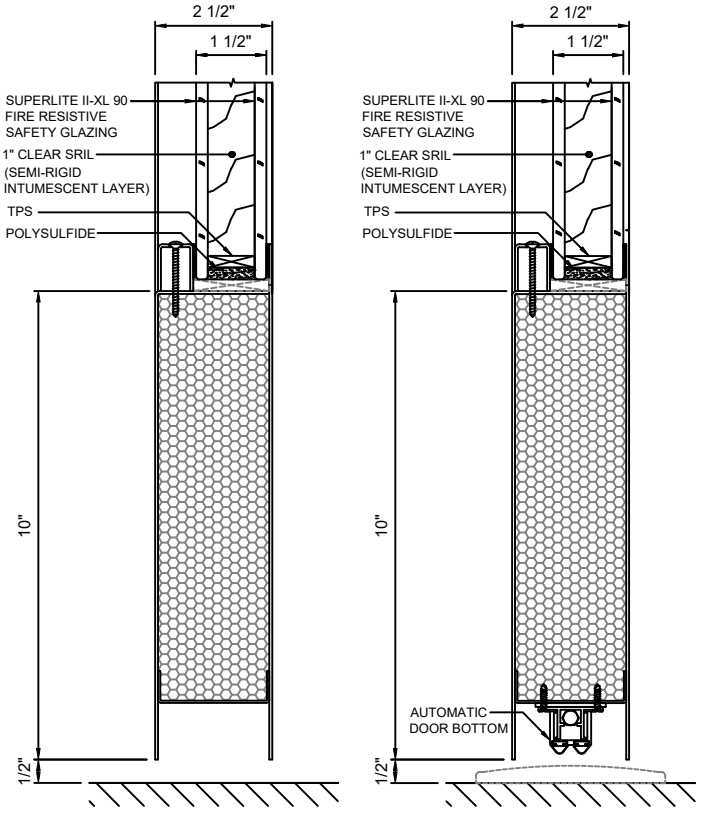

A/3 DOOR BOTTOM RAIL WITHOUT THRESHOLD - STANDARD WITH **SUPERLITE II-XL 90**

A/3 DOOR BOTTOM RAIL WITH THRESHOLD - STANDARD WITH **SUPERLITE II-XL 90**

GPX BUILDERS SERIES NARROW STYLE
WITH & WITHOUT THRESHOLD

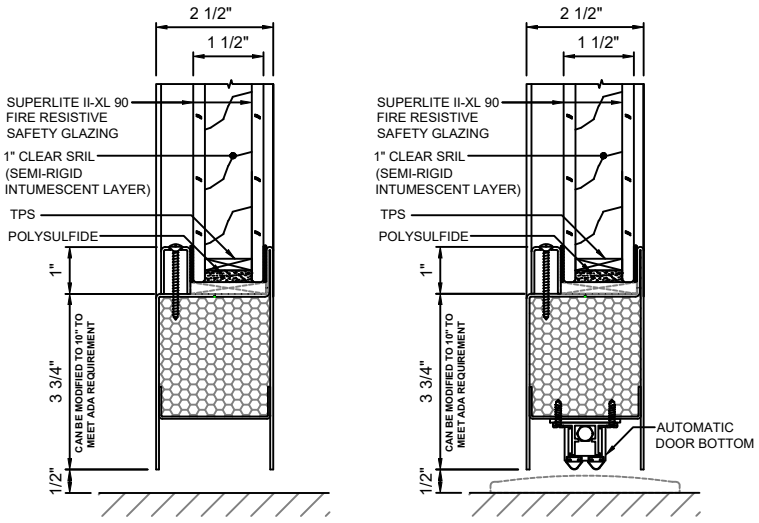

B/3 DOOR BOTTOM RAIL WITHOUT THRESHOLD - NARROW STYLE WITH **SUPERLITE II-XL 90**

B/3 DOOR BOTTOM RAIL WITH THRESHOLD - NARROW STYLE WITH **SUPERLITE II-XL 90**

SAFTIFIRST®
SAFETY AND FIRE TECHNOLOGY INC.

100 N. HILL DR. SUITE 12
BRISBANE, CA 94005

TEL: (415) 824-4900
FAX: (415) 824-5900

GPX BUILDERS SERIES
90 MINUTE TEMPERATURE RISE

These details are subject to change without notice.

NOT TO SCALE

GPX BUILDERS SERIES
90 MINUTE *TEMPERATURE RISE* DOORS

GPX BUILDERS SERIES STANDARD

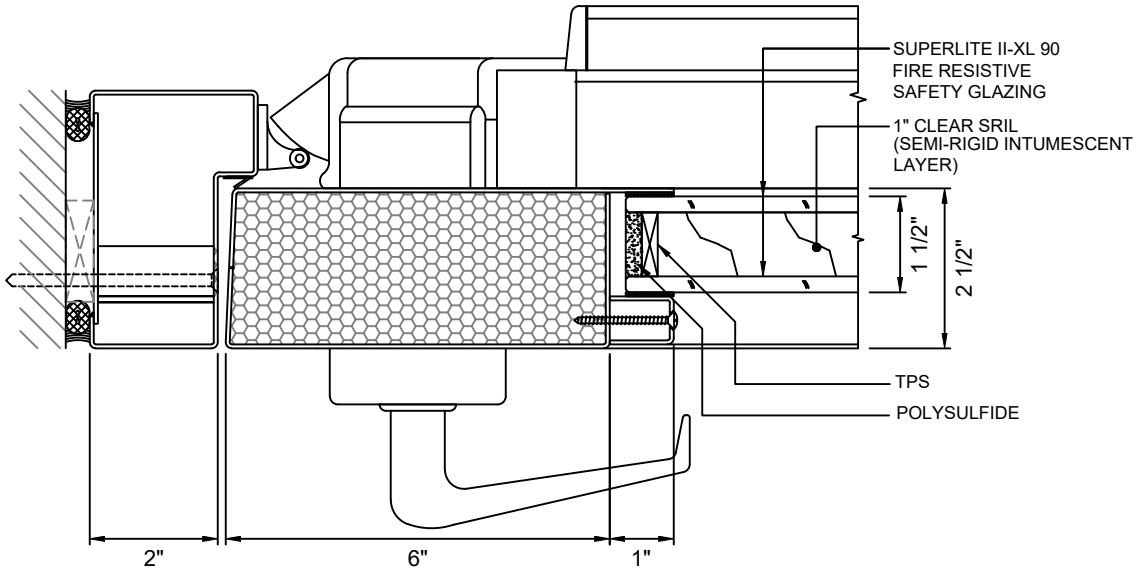

A/4 DOOR JAMB AT LOCK - STANDARD
WITH **SUPERLITE II-XL 90**

GPX BUILDERS SERIES NARROW STYLE

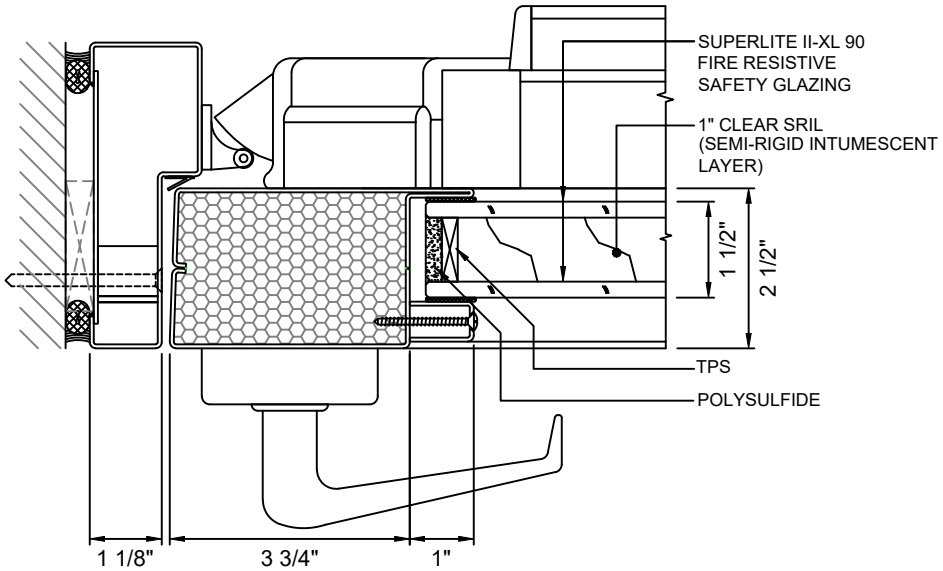

B/4 DOOR JAMB AT LOCK - NARROW STYLE
WITH **SUPERLITE II-XL 90**

GPX BUILDERS SERIES
90 MINUTE *TEMPERATURE RISE* DOORS

GPX BUILDERS SERIES STANDARD

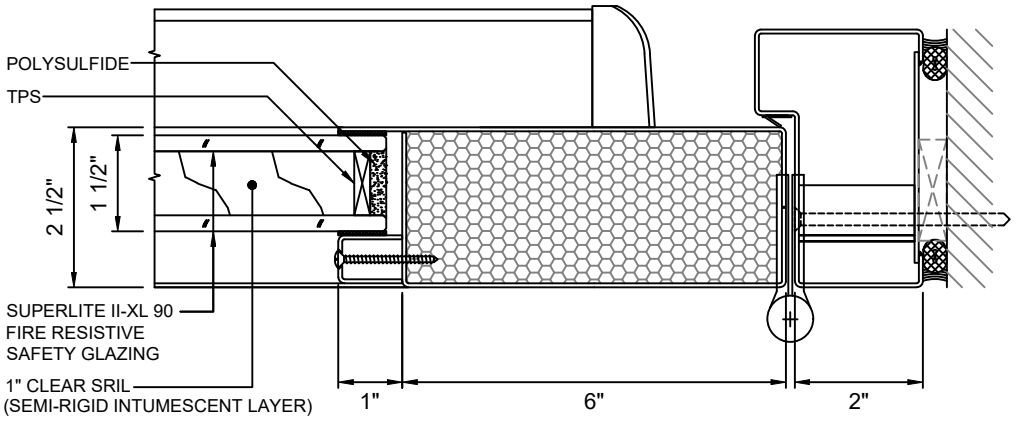

A/5 DOOR JAMB AT HINGE - STANDARD
WITH **SUPERLITE II-XL90**

GPX BUILDERS SERIES NARROW STYLE

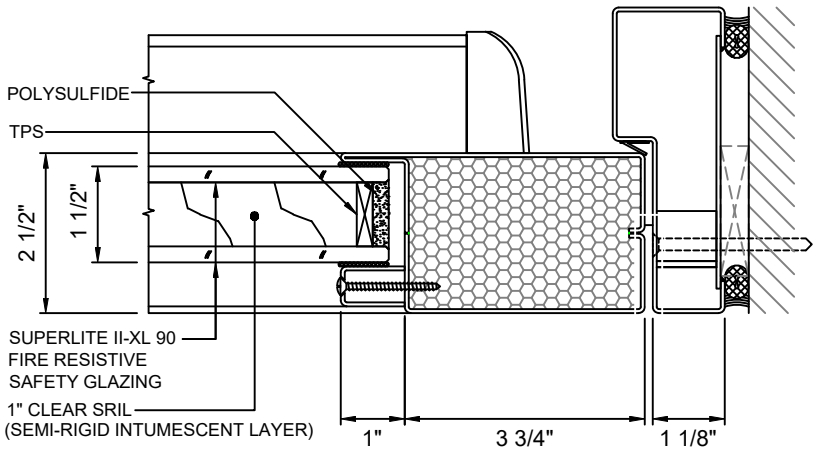

B/5 DOOR JAMB AT HINGE - NARROW STYLE
WITH **SUPERLITE II-XL90**

GPX BUILDERS SERIES
90 MINUTE *TEMPERATURE RISE* DOORS

GPX BUILDERS SERIES STANDARD

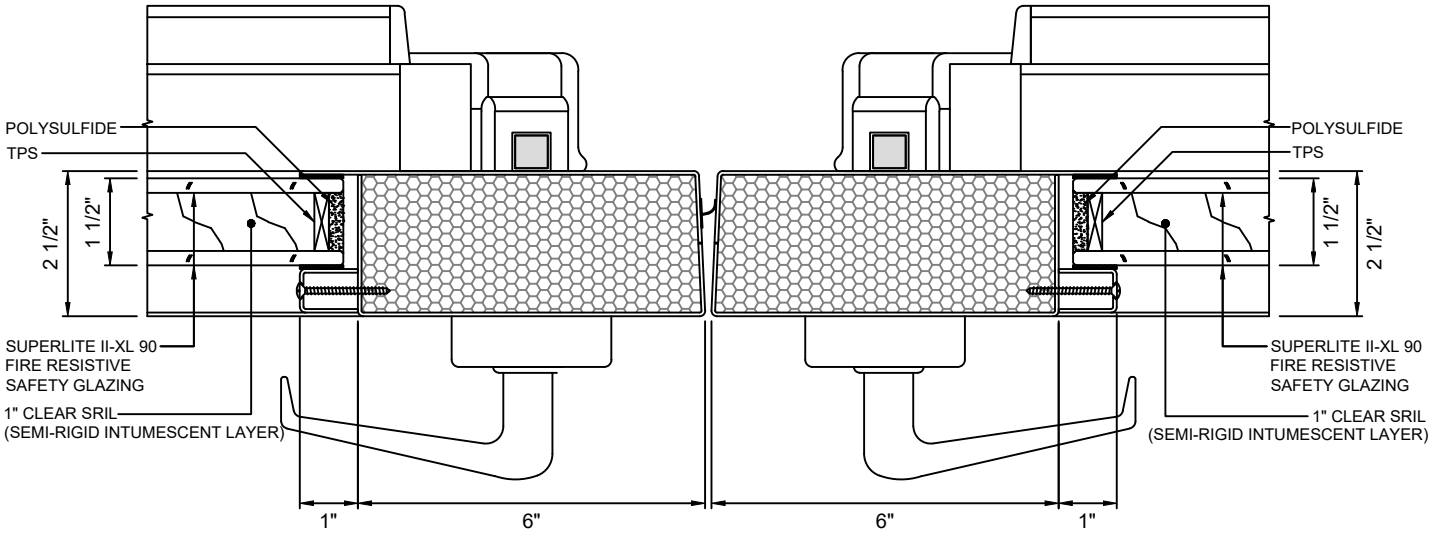

A/6 MEETING STILES - STANDARD
WITH **SUPERLITE II-XL 90**

GPX BUILDERS SERIES NARROW STYLE

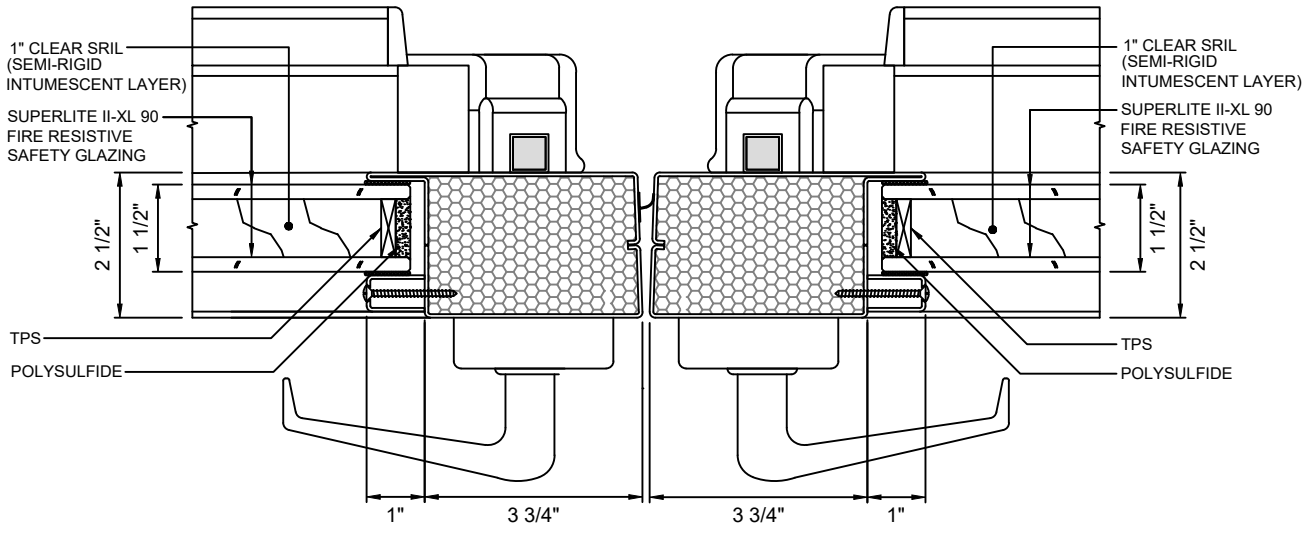

B/6 MEETING STILES - NARROW STYLE
WITH **SUPERLITE II-XL 90**

SAFTIFIRST®
SAFETY AND FIRE TECHNOLOGY INC.

100 N. HILL DR. SUITE 12
BRISBANE, CA 94005
TEL: (415) 824-4900
FAX: (415) 824-5900

GPX BUILDERS SERIES
90 MINUTE TEMPERATURE RISE

SHEET: 6 OF 6

These details are subject to change without notice.

NOT TO SCALE